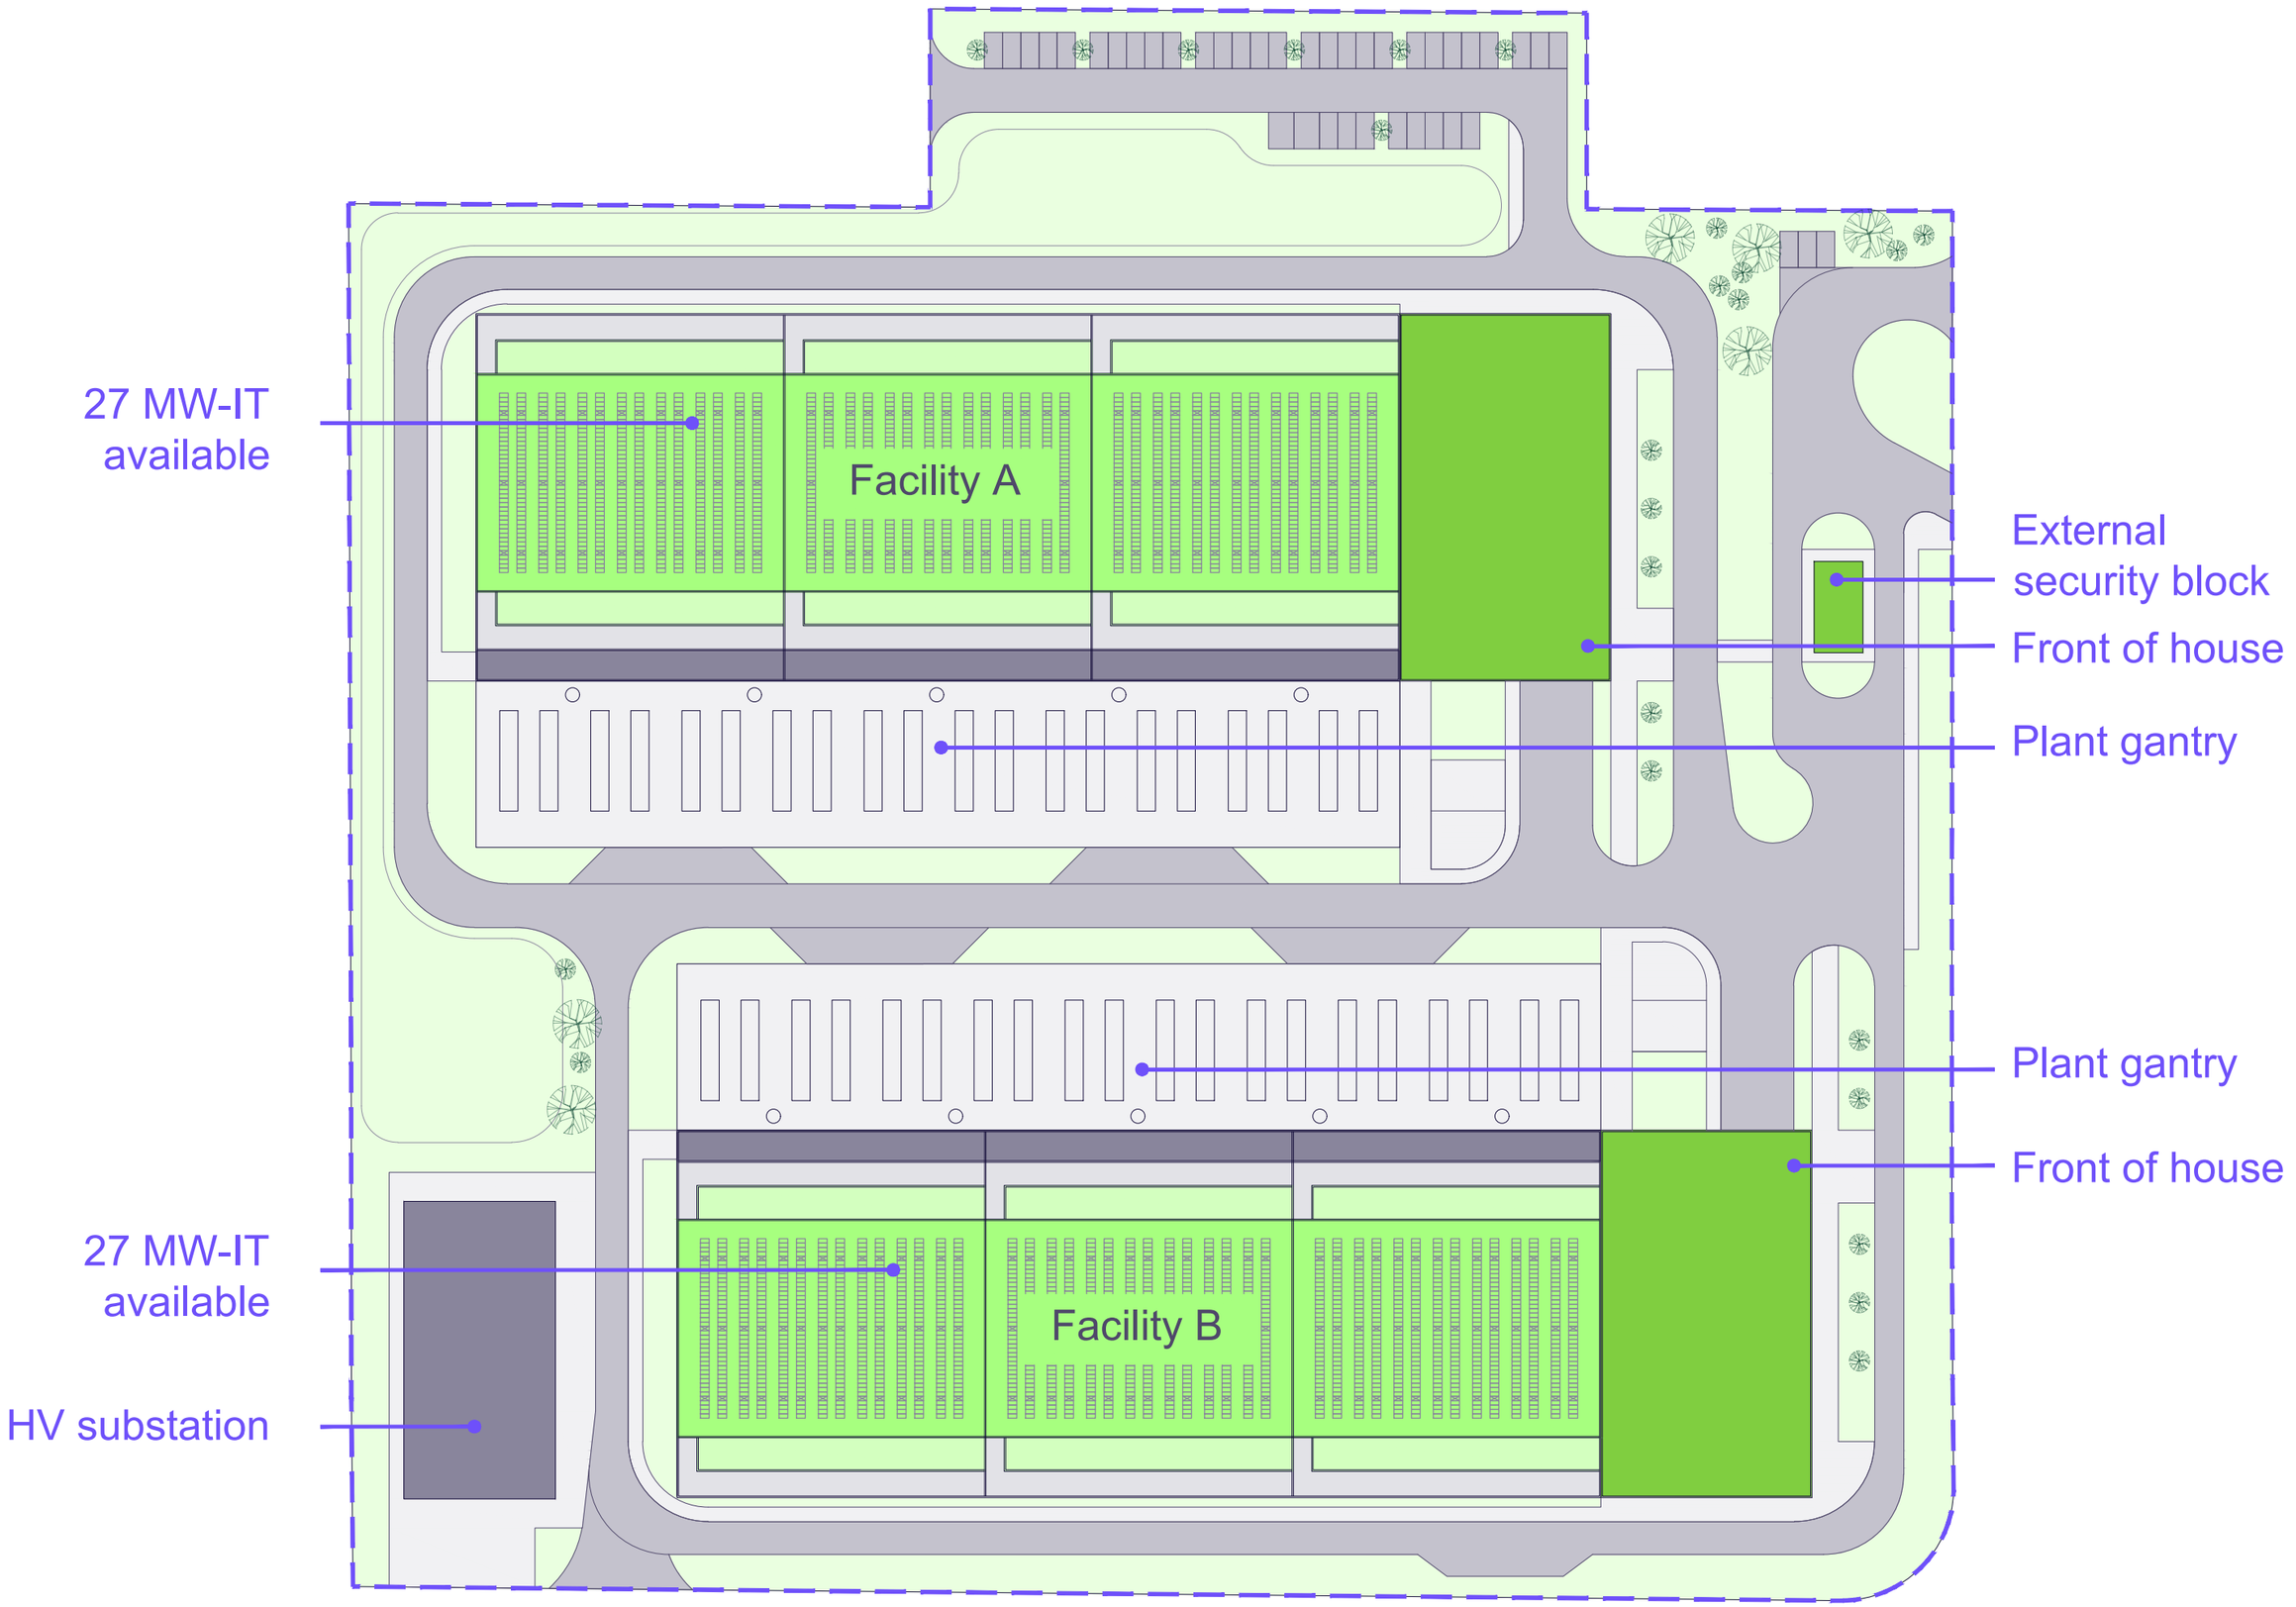
27 MW-IT available
Facility A
External security block
Front of house
Plant gantry
Plant gantry
Front of house
27 MW-IT available
Facility B
HV substation